DATE	REVISED BY	LIC No
DEC 87	ALLAN M KAMMERER	12633
AUG 88	ALLAN M KAMMERER	12633
JAN 91	ALLAN M. KAMMERER	12633
DEC 91	ALLAN M KAMMERER	12633
DEC 93	ALLAN M KAMMERER	12633
DEC 96	JOHN SCHWEPPENHEISER JR	24190
NOV 97	JOHN SCHWEPPENHEISER	24190
DEC 99	JOHN SCHEPPENHEISER	24190
DEC 02	JOHN SCHWEPPENHEISER JR	24190
JAN 04	JOHN SCHWEPPENHEISER JR	24190
APR 05	JOHN SCHWEPPENHEISER JR	24190
NOV 07	JOHN SCHWEPPENHEISER JR	24190
DEC 08	JOHN SCHWEPPENHEISER JR	24190
MAR.20	ADAM R. GRANT	43357

NOTE
BLOCK 22 LOT I UNASSIGNED
BLOCK 22, LOT 17.01 & 17.02 – HAVE BEEN COMBINED TO CREATE NEW LOT 17.01

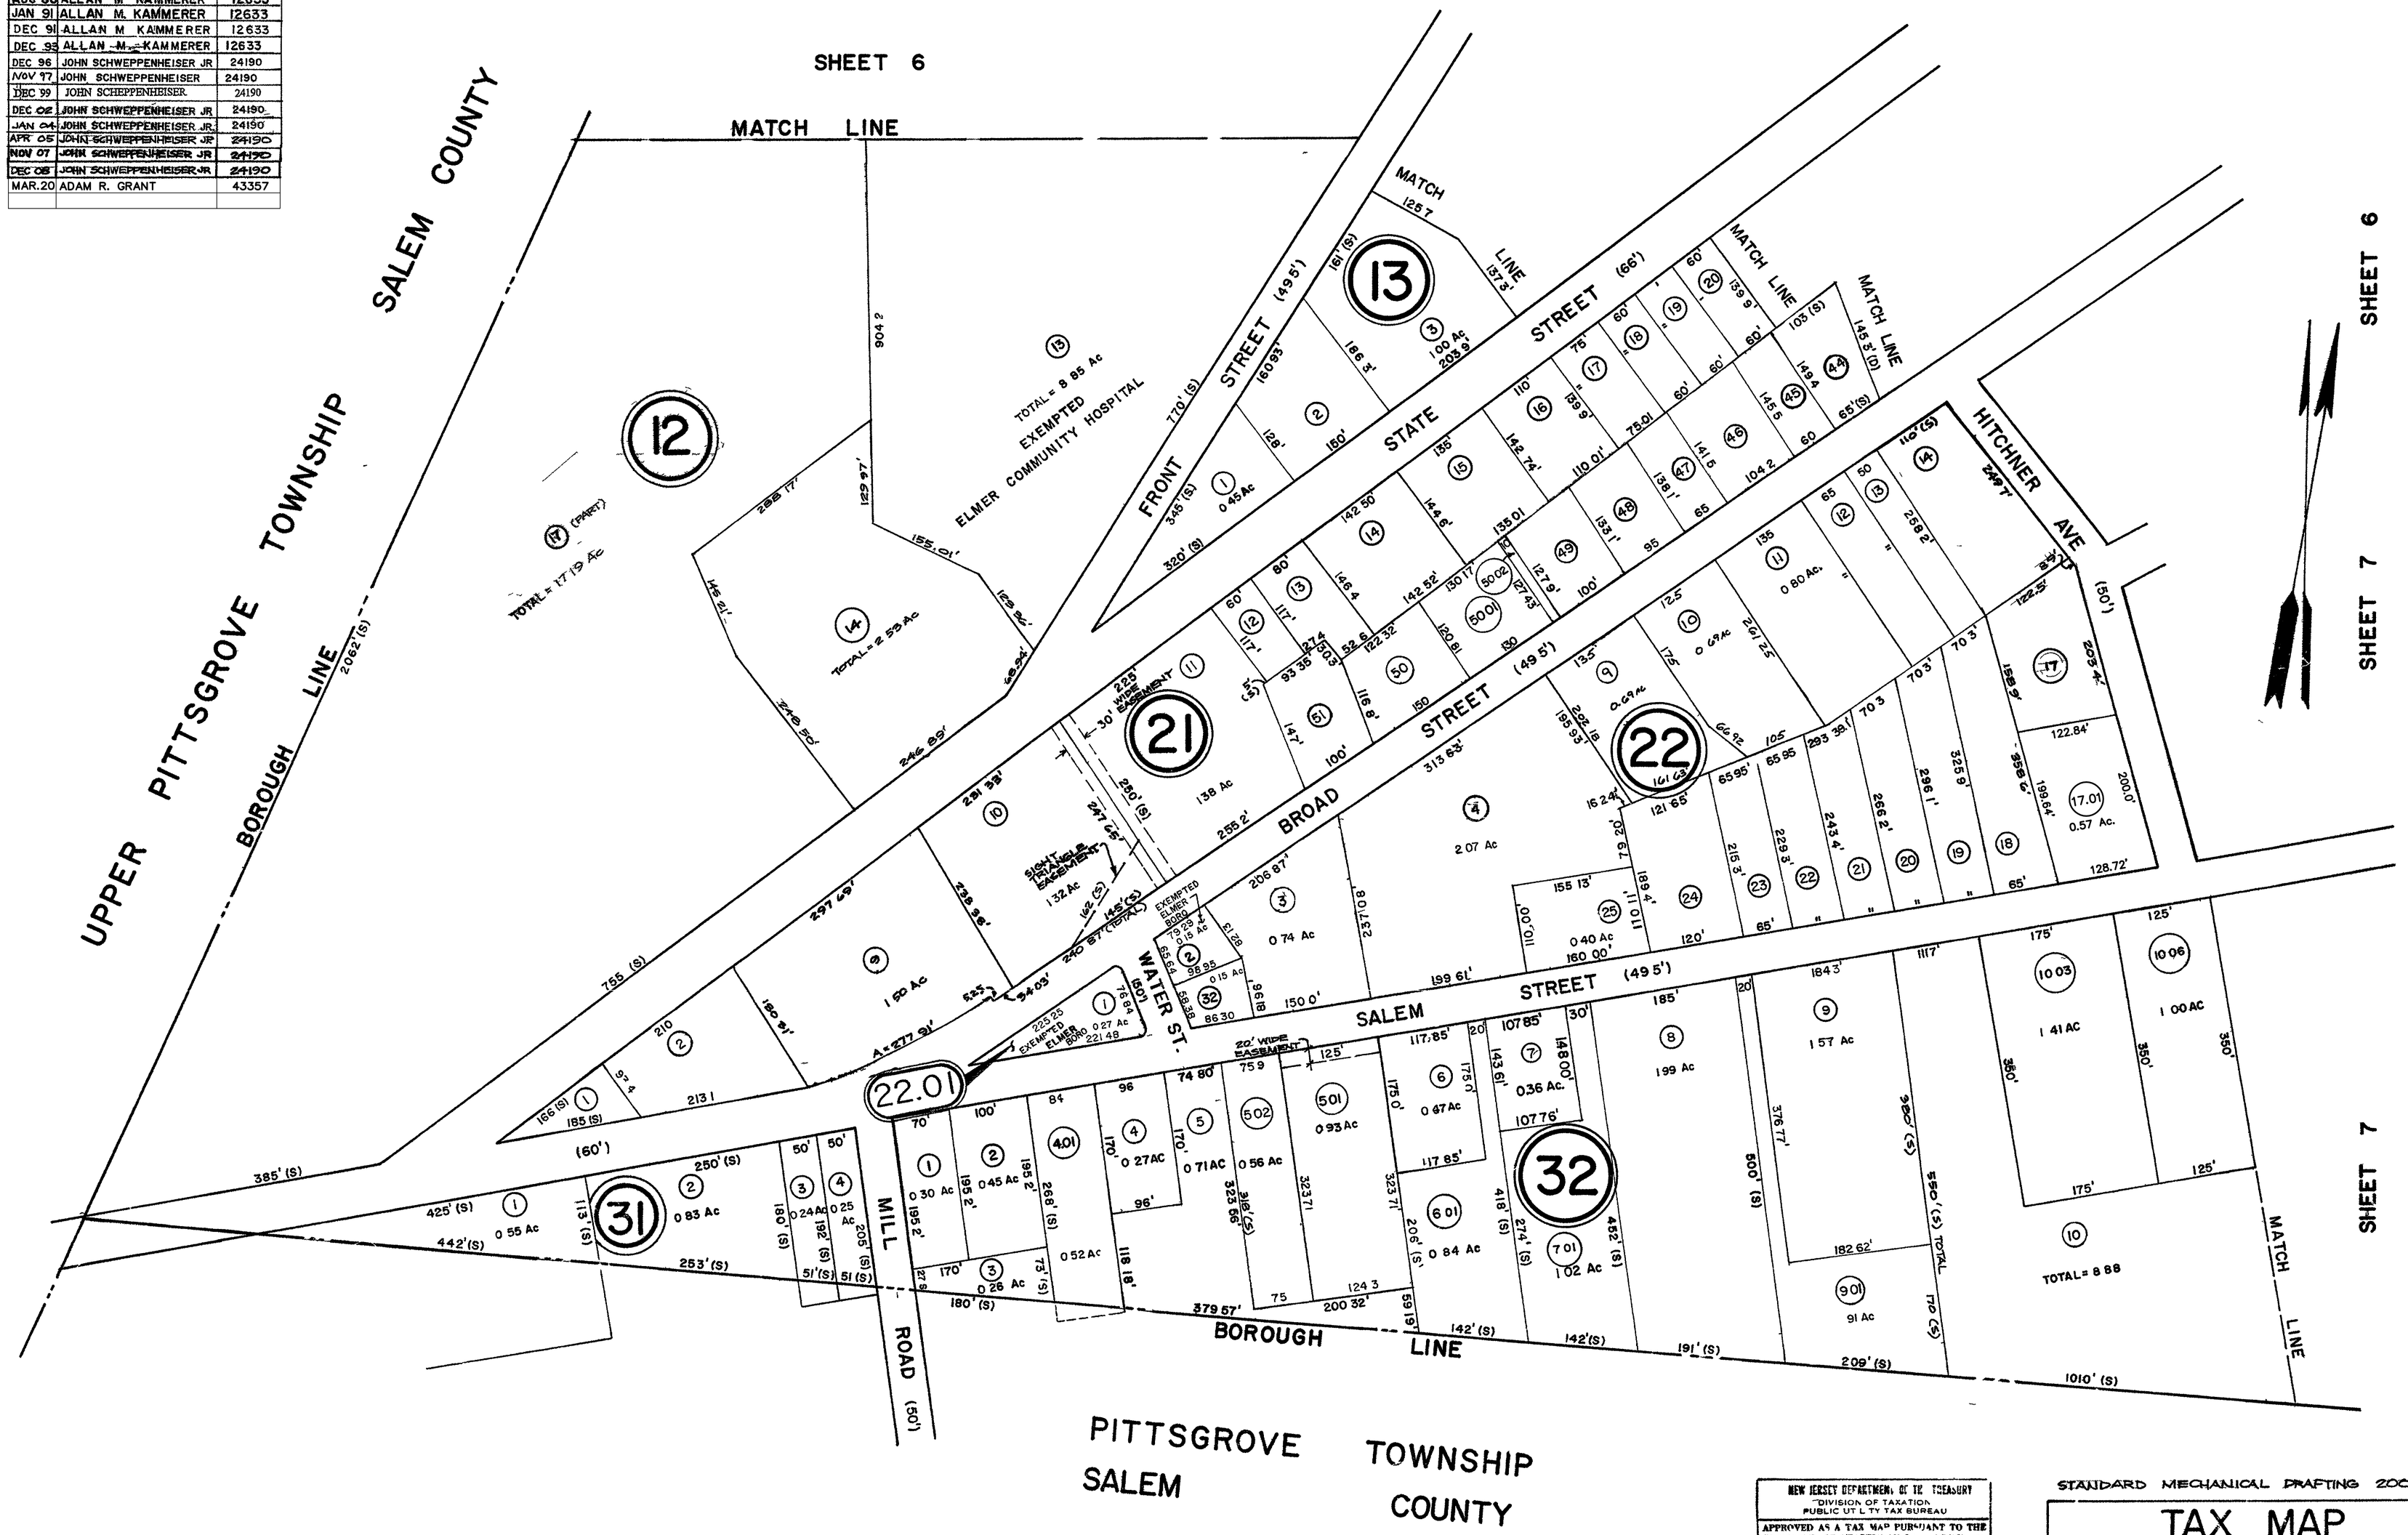

NOTE
LOTS 3, 4, 5, 6, 7 & 8 – BLOCK 21 HAVE BEEN COMBINED WITH LOT 9, BLOCK 21

NEW JERSEY DEPARTMENT OF THE TREASURY
DIVISION OF TAXATION
PUBLIC UTILITY TAX BUREAU
APPROVED AS A TAX MAP PURSUANT TO THE PROVISIONS OF CHAPTER 175 LAWS OF 1918, etc. FOR THE DIRECTOR, DIVISION OF TAXATION
BY J. H. L. Thurnett E.&L.S. Lic #5009 STATE SUPERVISOR
DATE SERIAL No. 515

STANDARD MECHANICAL DRAFTING 2005

TAX MAP
BOROUGH OF ELMER
SALEM COUNTY, NEW JERSEY
SCALE: 1" = 100'
MARCH 1972
REV NOV 1976
REV DEC 1980